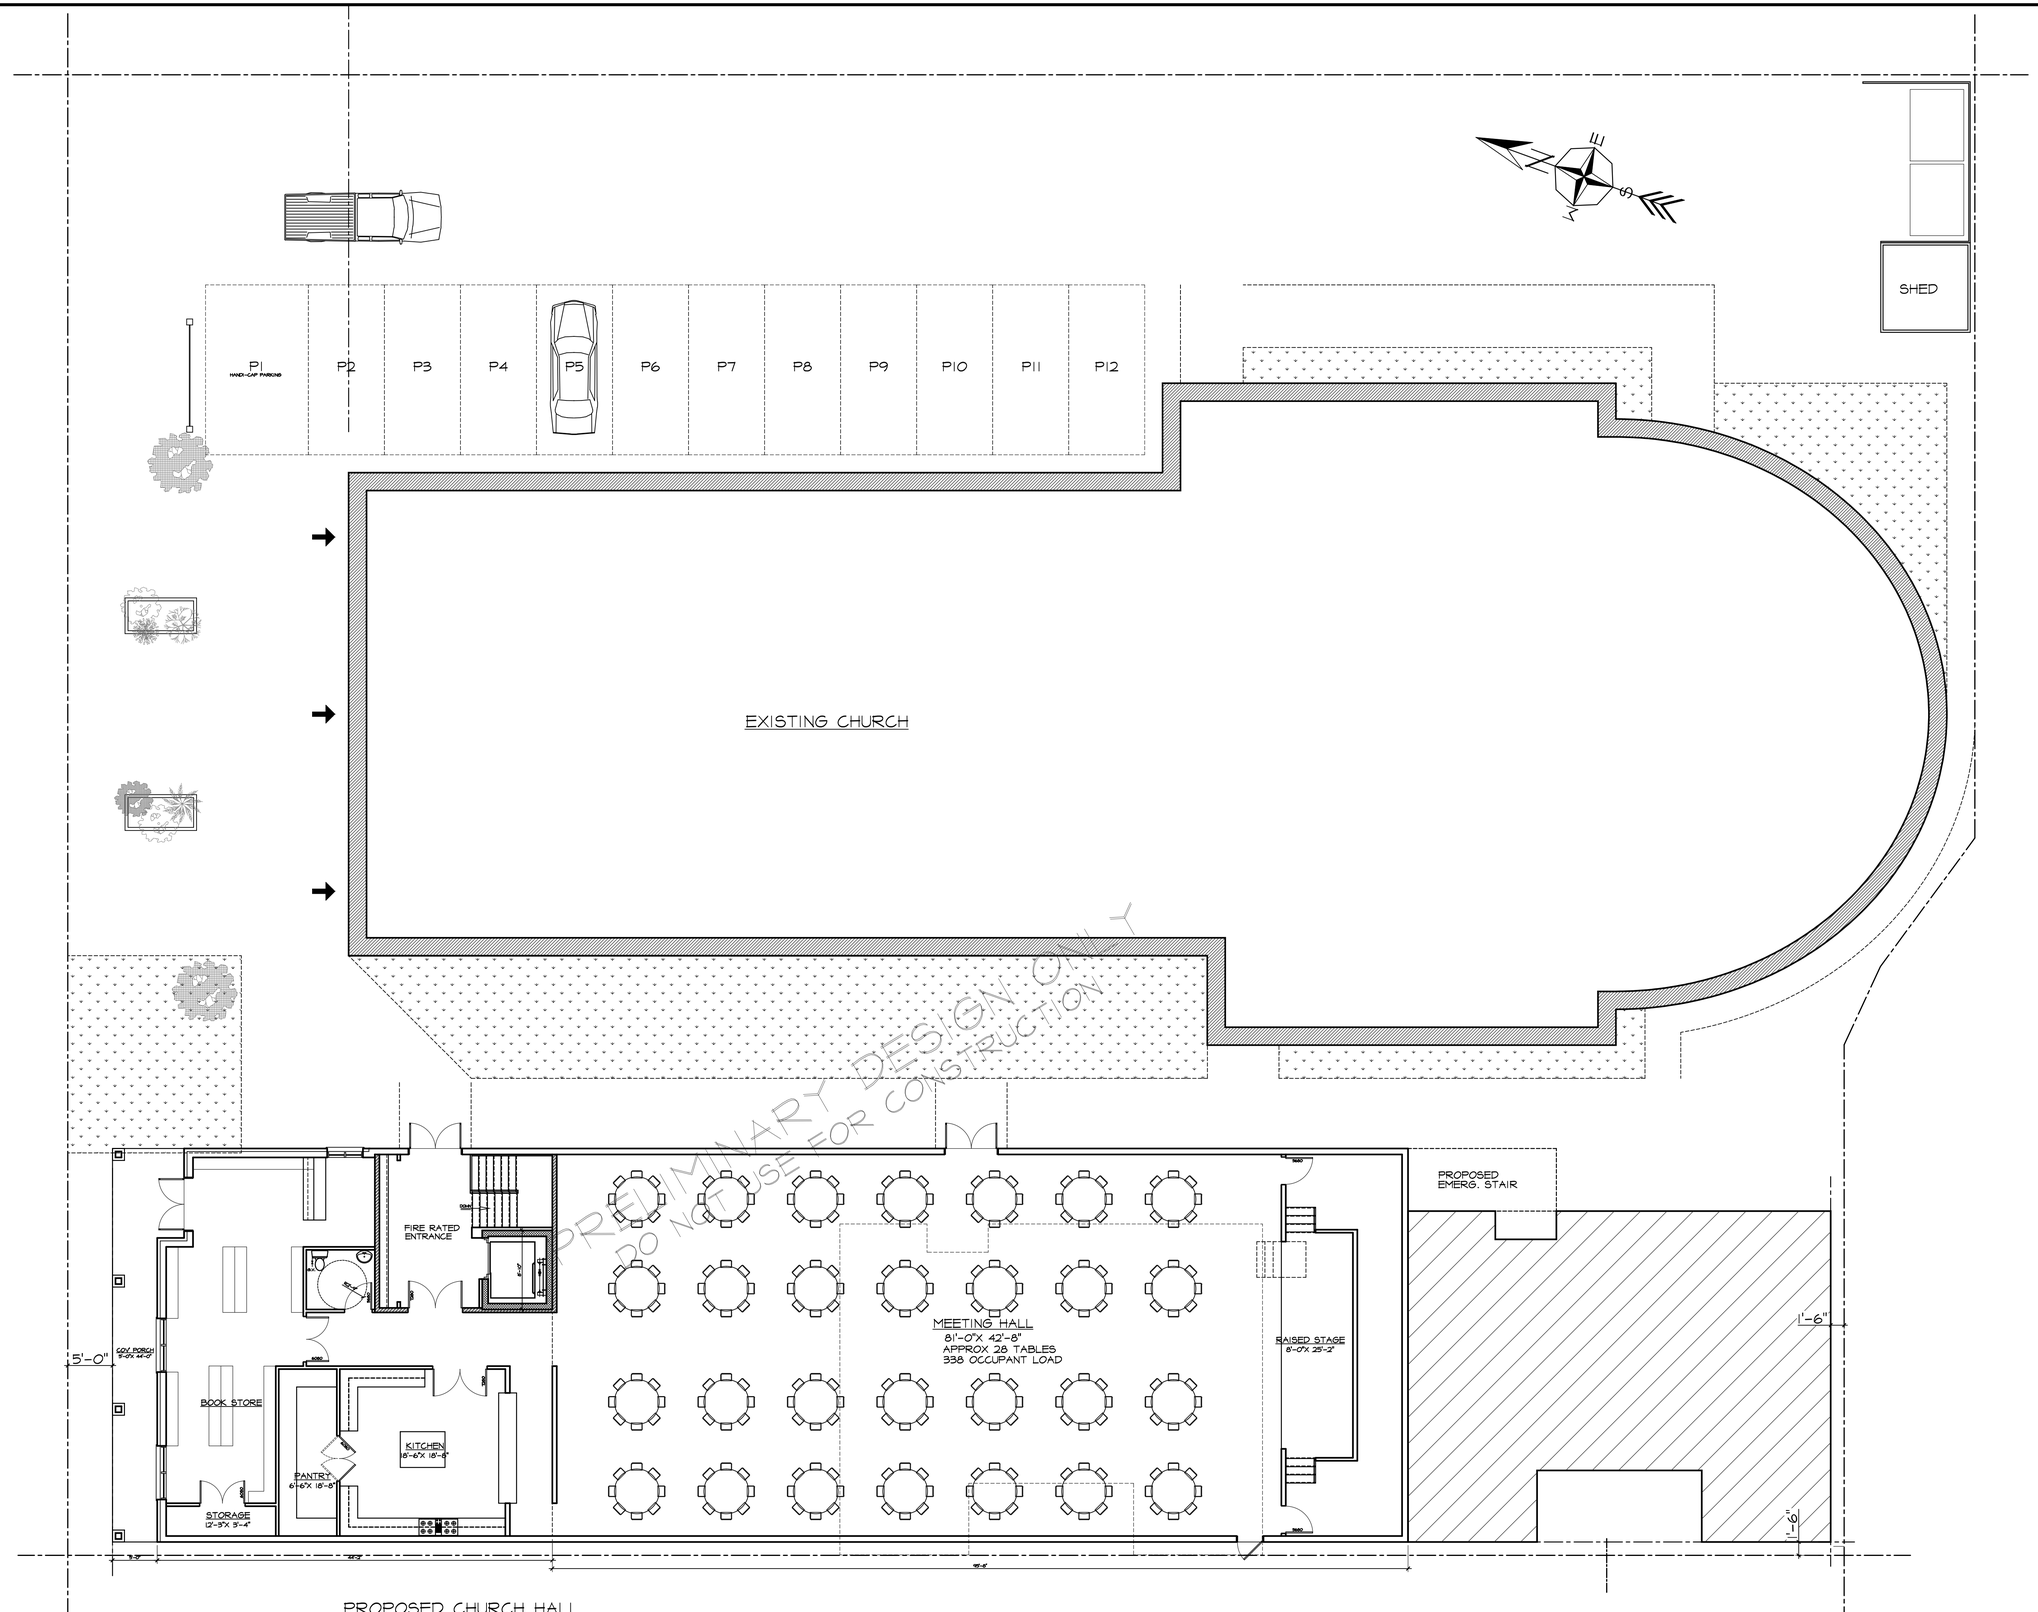

PROPOSED CHURCH HALL
6123 SQFT. GROUND FLOOR

ADVANCED HOME DESIGNS INC.
613-679-3443 F 613-679-2353

NOTICE:
